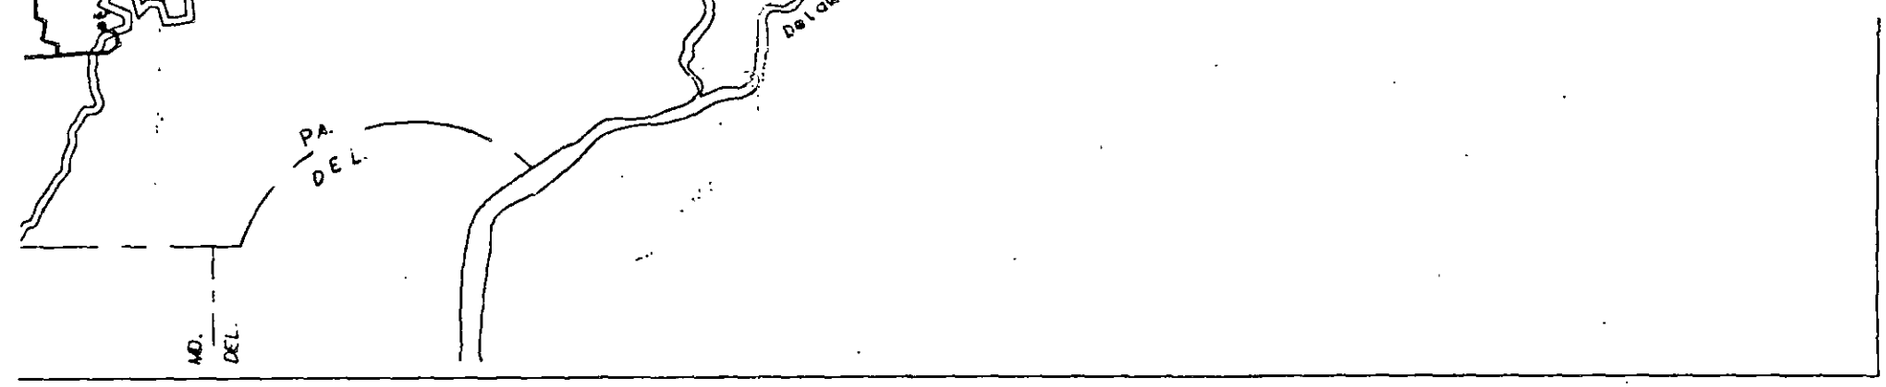

VERATION

NG STATION

UNDERCONSTRUCTION

UNDERCONSTRUCTION

500

/ OPERATION

V OPERATION

V OPERATION

' OPERATION

UNDER CONSTRUCTION

	DMH	✓	RC	4/15/92
	CDW	✓	DH	4/27/91
	B	✓	JPL	4/[illegible]/93
	DMH	✓	JPL	4/18/[illegible]
SION	BY	CH.	APPROVED	

LOCATION CODES

C

SORTS

ER–

SCALE–

DATE–

DRAWN–

CHECKED–

SQUAD SUPV–

APPV D–

E/D – AT

ELECTRIC SYSTEM MAP

DECEMBER 31 , 1993

PENNSYLVANIA POWER & LIGHT COMPANY
ALLENTOWN, PA.

ENGINEER APPROVAL ORIGINALLY BY: G. HAKUN III — DATE 7/17/85

PP&L DRAWING NO. – 191830

SHEET NO.

REV. 11

MF

OVER SIZED DOCUMENTS