THIS DRAWING IS THE PROPERTY OF PPL ELECTRIC UTILITIES AND CONTAINS PROPRIETARY AND CONFIDENTIAL INFORMATION WHICH MUST NOT BE COPIED, LOANED OR DISCLOSED WITHOUT WRITTEN AUTHORIZATION FROM PPL ELECTRIC UTILITIES.

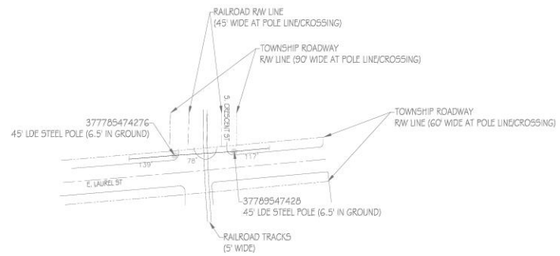

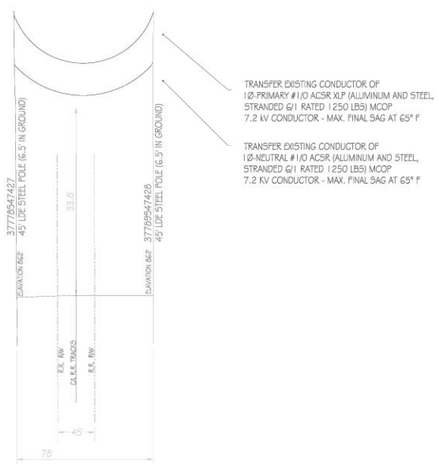

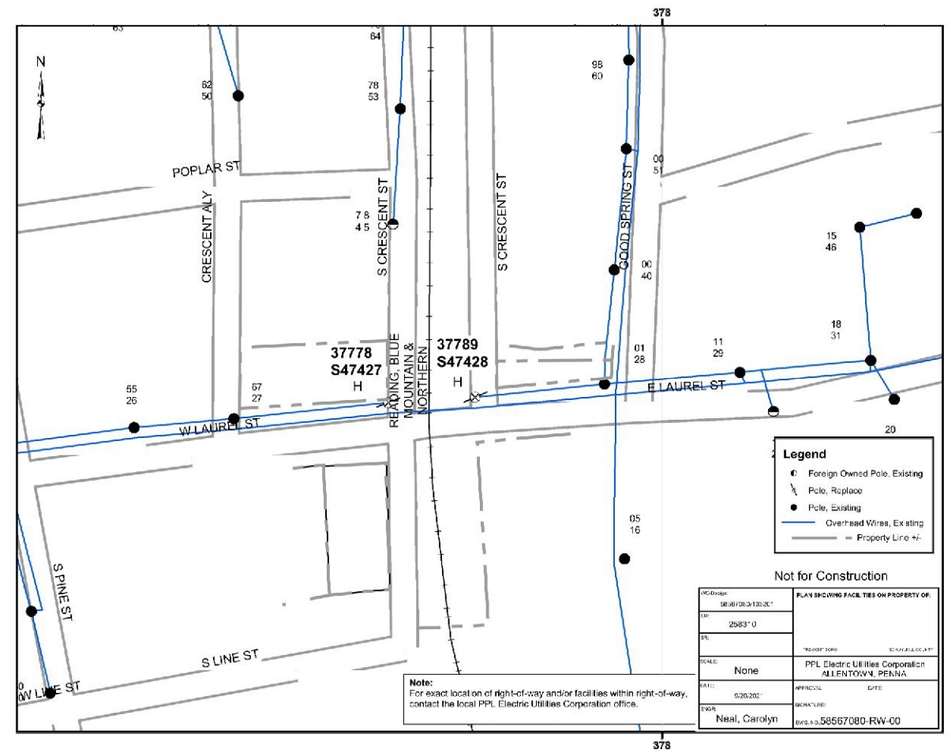

PROFILE: SCALE 1"=100' HORZ. - 1"=10' VERT.

CERTIFIED CORRECT PLANS

Professional Engineer

Approved by Bureau of Technical Utility Services

PA PUBLIC UTILITY COMMISSION

01/04/2022

ATTEST Secretary

Docket: A-2021-3029974

0	1/06/2022	ISSUED FOR PERMIT	DTJ	BMR	DRP

HMI TECHNICAL SOLUTIONS
A HENKELS & McCOY Group Company
THREE VALLEY SQUARE, STE 200
512 TOWNSHIP LINE RD, BLUE BELL, PA 19422
PROJECT# PPLTR9-1002
P1

ACCT- 258310
SCALE- 1"=100'
BY- CJN
REVIEWED

PPL ELECTRIC UTILITIES

CTAG RAILROAD CROSSING
LAUREL ST
RAILROAD CROSSING PLAN & PROFILE

TREMONT BORO — SCHUYLKILL CO.

APPROVED — DATE — PPL ELECTRIC UTILITIES

PPL DRAWING NO. 58567080-00 — SHEET NO. 1 OF 1 — REV. 0

REFERENCE TITLE	NUMBER	REFERENCE TITLE	NUMBER	NO.	DATE	ACCT.	BY	REVIEWED	APPROVED

FRACTIONAL — DECIMAL — LOCATION CODES — PLAN & PROFILE NO. — TRANSMISSION MAP NO. — SORTS

C:\USERS\CNJ\DESKTOP\RR XINGS_NLDNG DRAL 1\01\2021 4:35:45 PM
PPL EU FORM 4877 (100.1)
PC CAD