Received by SEC BUR 7/10/2025

A-2025-3055342
Verizon Corrected Plans

EXHIBIT A
7-2-25

A-2025-3055342

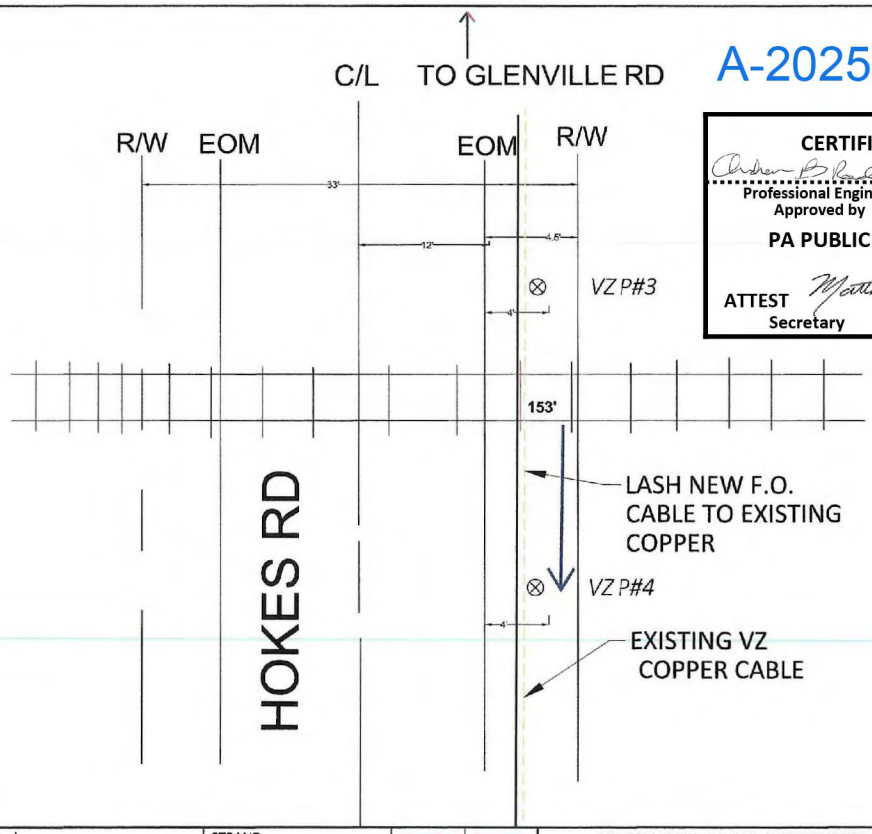

CERTIFIED CORRECT PLANS

Professional Engineer

Approved by Bureau of Technical Utility Services

PA PUBLIC UTILITY COMMISSION

ATTEST

Secretary

LEGEND: (PROPOSED ———), (EXISTING ———)

YYY BOX		CORNING CLEAR TRACK SSB	CT	CT	CONDUIT				
COYOTE BOX	C	COLLECTOR PLATE	CP	CP	EMT				
S-ONE BOX	S1	CORE DRILL			FIBER CABLE/FDT TAIL STUB				
FIBER DISTRIBUTION HUB		ELECTRIC OUTLET			FUTUREPATH				
FIBER DISTRIBUTION TERMINAL	#	FIBER DROP RISER	R	R	IPP/SWID				
HANDHOLE	H	ONT			MICRODUCT				
MANHOLE	M	PENETRATION POINT			PLASTIC MOLDING				
SLACK STORAGE BOX	S	POLE			CORNING CLEAR TRACK				

VERIZON FTTP DETAIL ENGINEERING SURVEY

VERIZON AT GRADE X-ING N OF CSX #832065R/BAS 40.57 HOKES RD, S/O GLENVILLE RD, GLEN ROCK, MANHEIM TWNSHP, PA

BUILDING CONTACT:

WIRE CENTER:

CONSTRUCTION TYPE: N/A GEO CODE:

COUNTY: YORK COUNTY MAP: GRID:

DRAWN & ENGINEERED BY:

PIKE TELECOM
740 Springdale Dr.
Exton, PA 19341
www.piketelecom.org
1-508-337-7600

WORK ORDER #: 1A7T4UQ

SHEET: 1 OF 1

05/02/2025 C:\Users\jgroome\Onedrive - Pike Enterprises, LLC\Desktop\shared-vm\AUTOCAD\1A7T4UQ RR PERMIT\1A7T4UQ RAILROAD PERMIT CROSSING 5-2-24.dwg

ATGRADE CROSSING OF CSX
PROPOSED PERPENDICULAR AERIAL CROSSING6549 HOKES RD, GLEN ROCK, MANHEIM TOWNSHP, YORK CO., PA

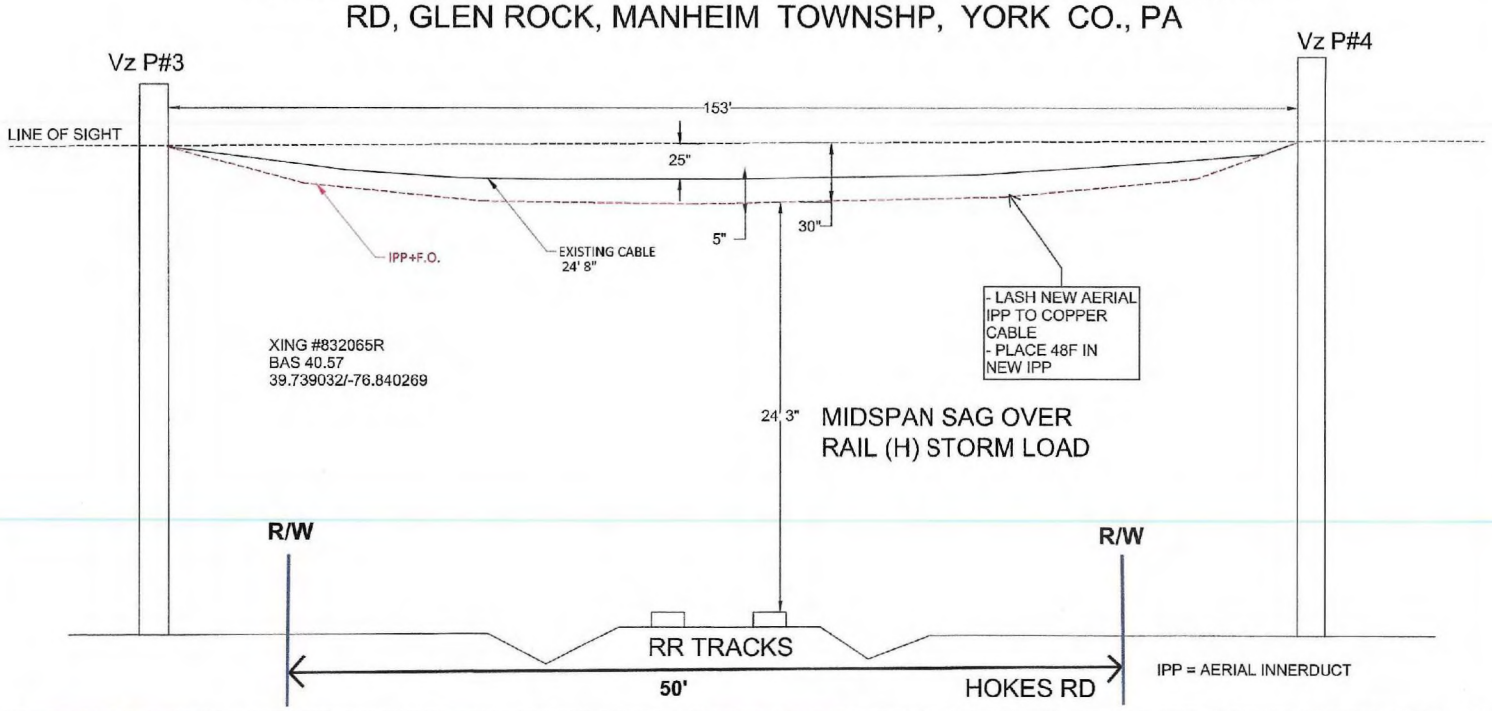

LEGEND: (PROPOSED ———), (EXISTING ———)										
YYY BOX			CORNING CLEAR TRACK SSB	CT	CT	STRAND				
COYOTE BOX	C	C	COLLECTOR PLATE	CP	CP	CONDUIT				
S-ONE BOX	S1	S1	CORE DRILL			EMT				
FIBER DISTRIBUTION HUB			ELECTRIC OUTLET			FIBER CABLE/FDT TAIL STUB				
FIBER DISTRIBUTION TERMINAL	#	#	FIBER DROP RISER	R	R	FUTUREPATH				
HANDHOLE	H	H	ONT			IPP/SWID				
MANHOLE	M	M	PENETRATION POINT			MICRODUCT				
SLACK STORAGE BOX	S	S	POLE			PLASTIC MOLDING				
						CORNING CLEAR TRACK				

VERIZON FTTP DETAIL ENGINEERING SURVEY

HOKES RD S/O GLENVILLE RD
X-ING #832065R

ADDITION 0F NEW VERIZON FIBER CABLE TO EXISTING CROSSING

BUILDING CONTACT:
WIRE CENTER:
CONSTRUCTION TYPE: **N/A** GEO CODE:
COUNTY: **YORK COUNTY** MAP: GRID:

DRAWN & ENGINEERED BY:
PIKE TELECOM
740 Springdale Dr.
Exton, PA 19341
www.piketelecom.org
1-508-337-7600

WORK ORDER #: **1A7T4UQ**

SHEET: 1 OF 1

09/19/2025 C:\Users\jgreen\OneDrive - Pike Enterprises, LLC\Desktop\planned work\AUTOCAD\1A7T4UQ RR PERMIT\1A7T4UQ ROAD PERMIT CROSSING.dwg