Duquesne Light

Attachment 1

One-line Diagram of Existing Facilities

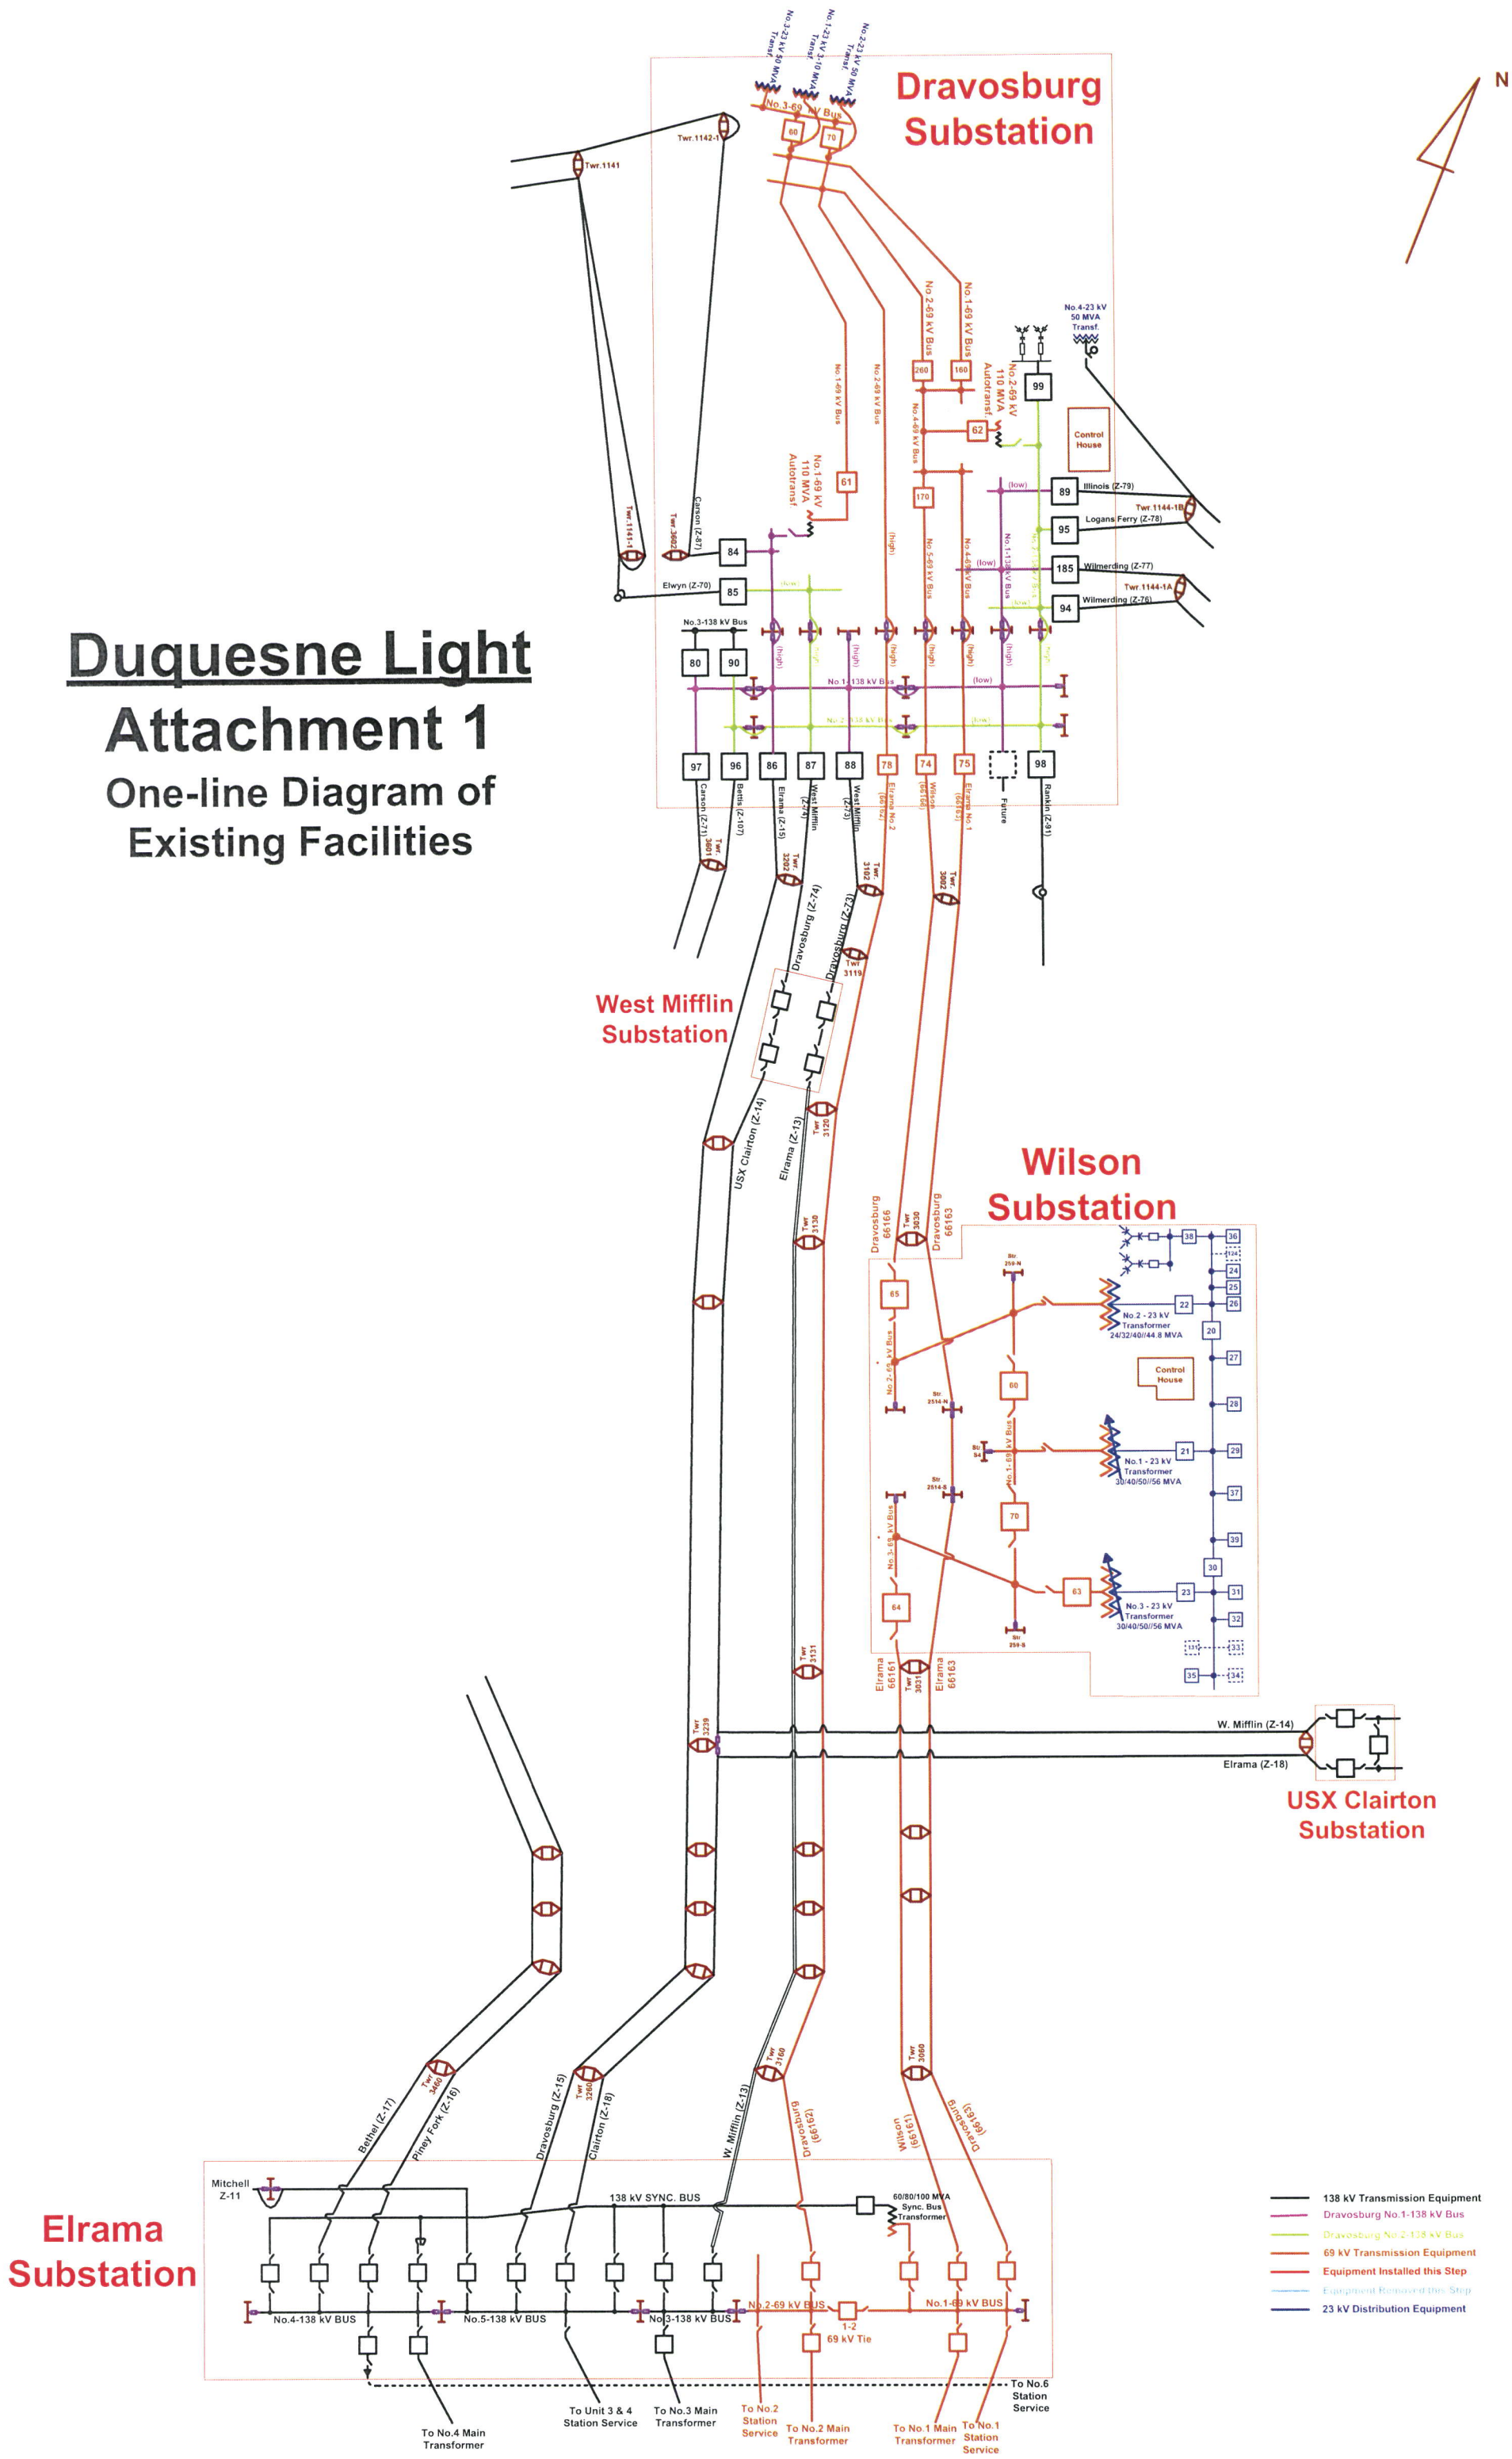

5/22/2013