Duquesne Light

Attachment 5b

One-line Diagram of Proposed Circuit Z-11

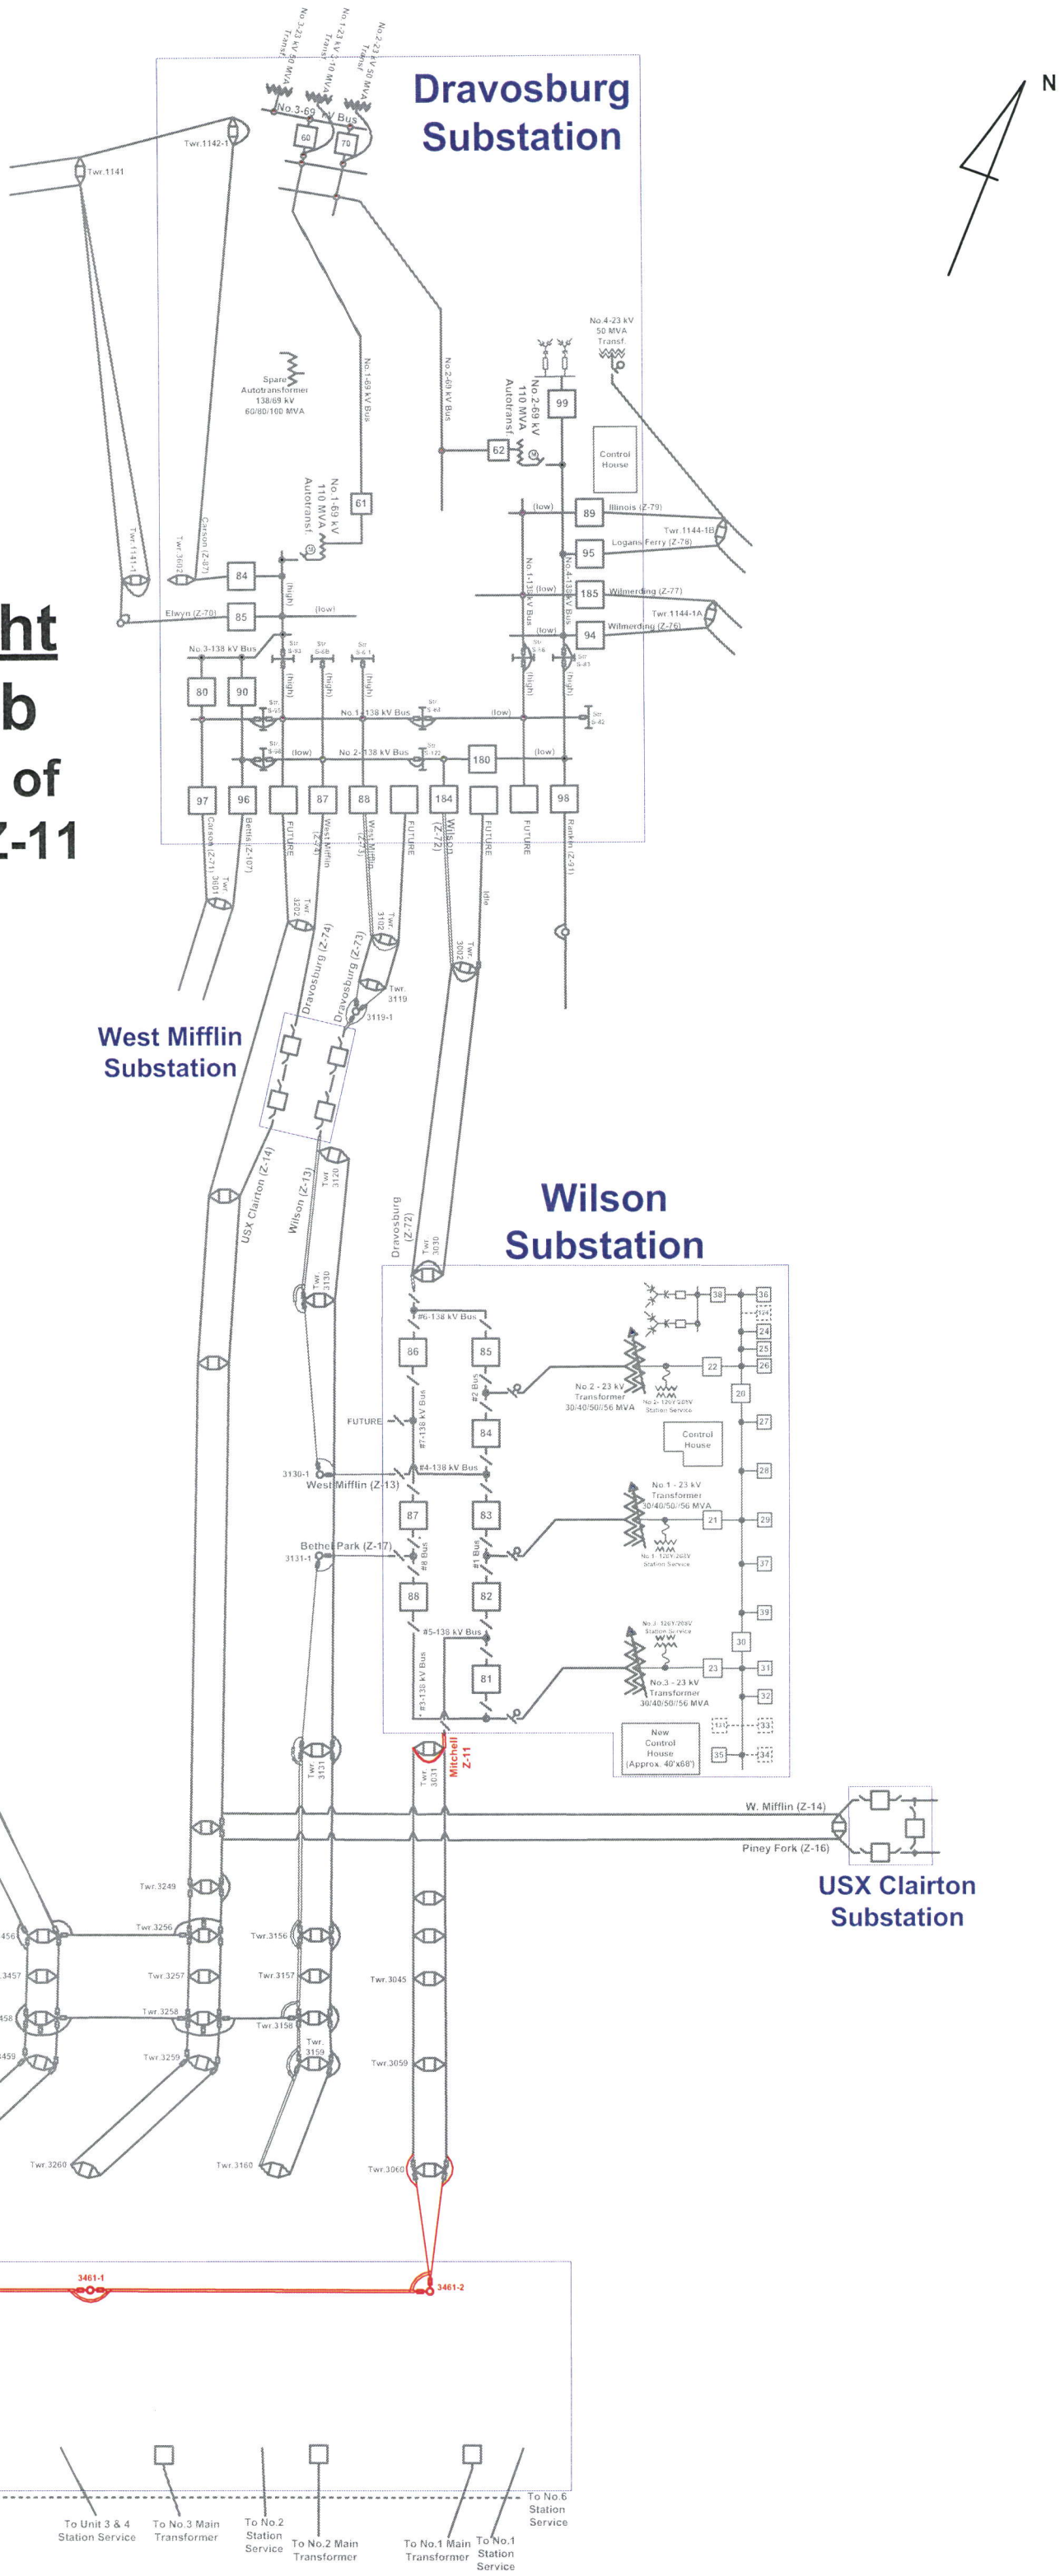

5/22/2013