Duquesne Light

Attachment 6b

One-line Diagram of Proposed Reconductored Circuit Z-11 Mitchell-Wilson 138 kV

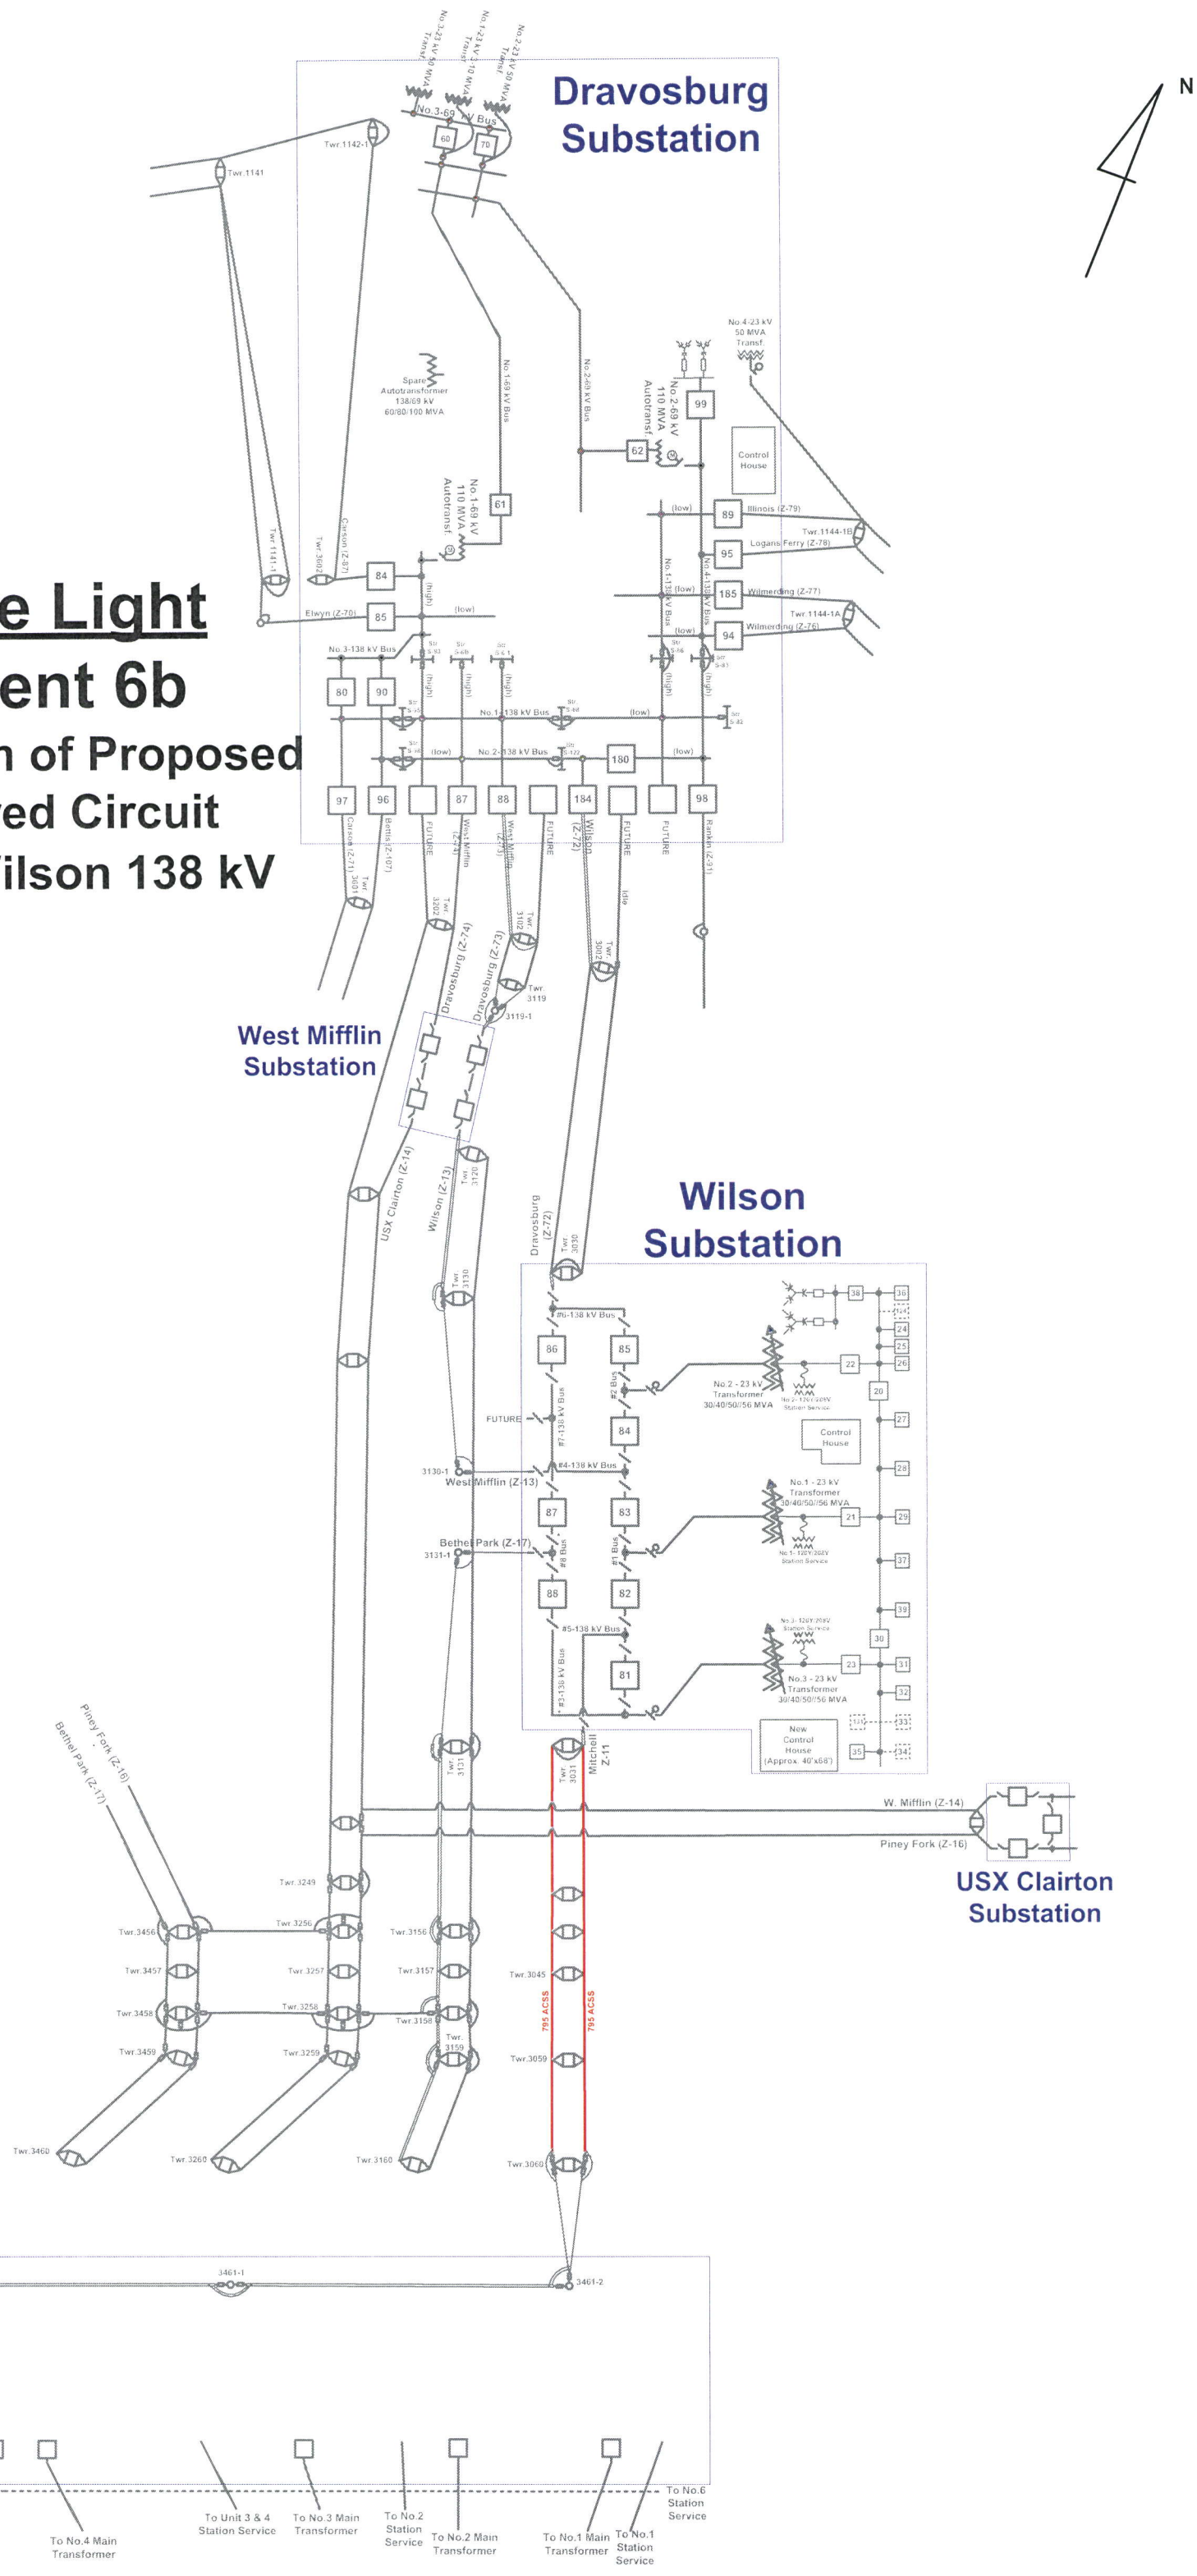

5/22/2013