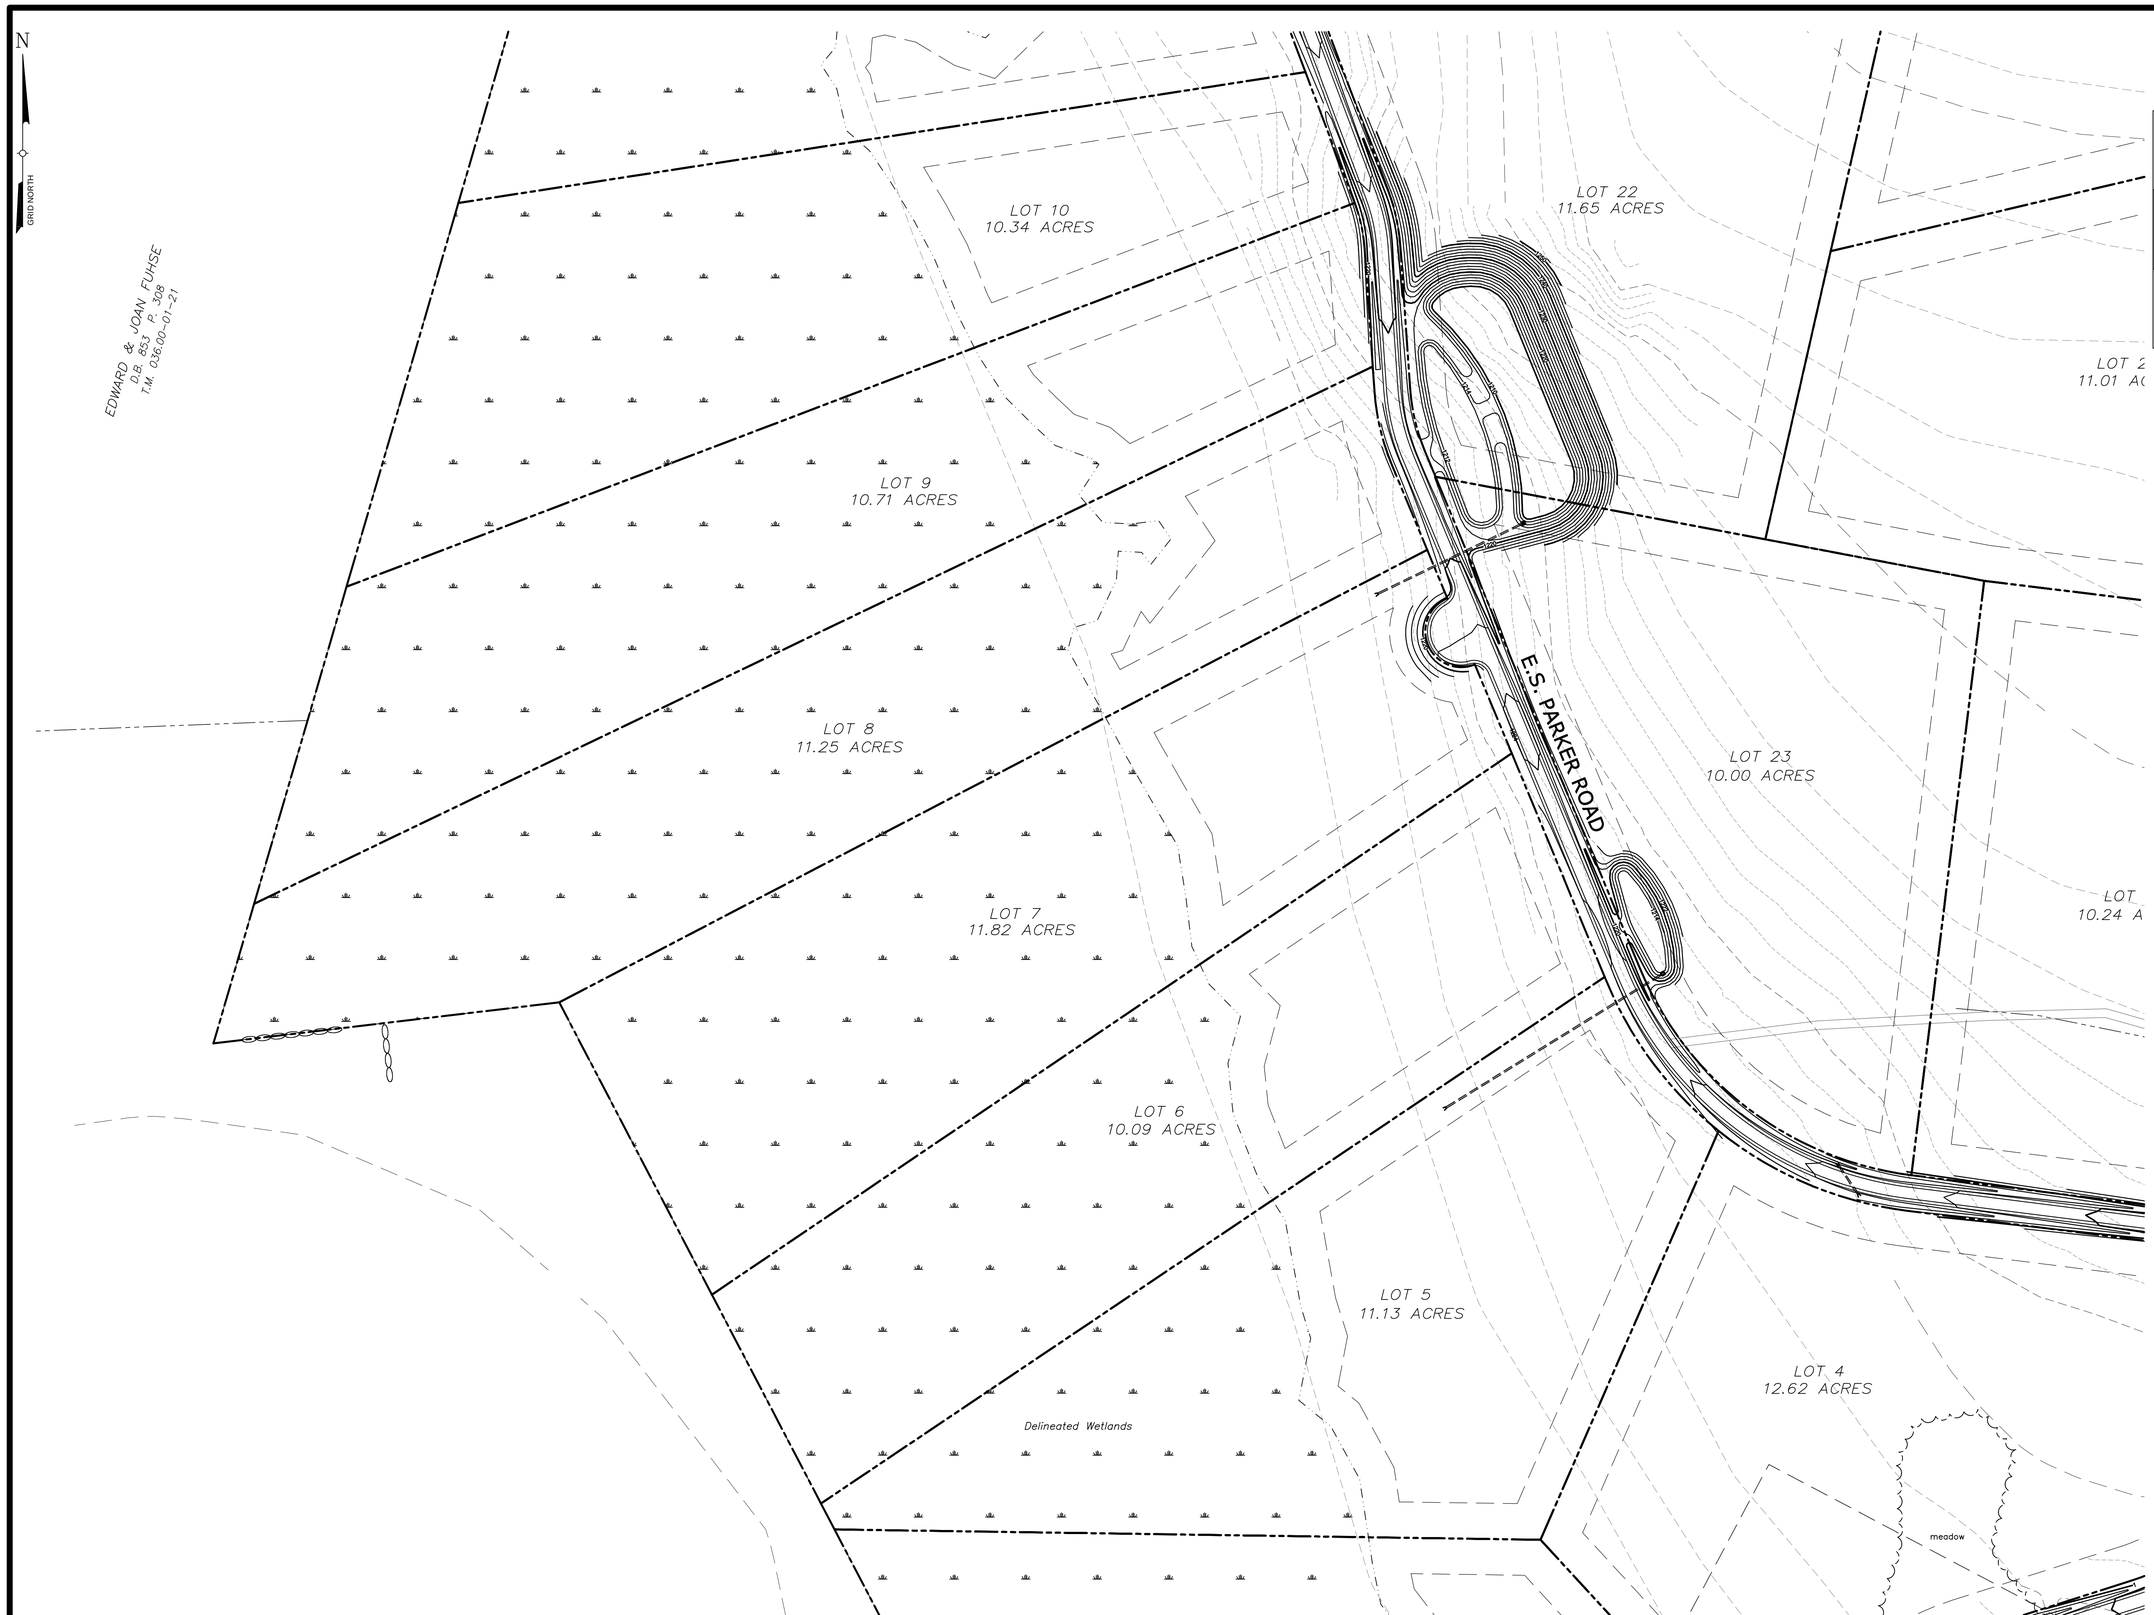

KEY MAP

GENERAL NOTES

1. BOUNDARY AND TOPOGRAPHICAL INFORMATION BASED UPON FIELD SURVEY AS PERFORMED BY PACKER ASSOCIATES, INC.
2. THIS PLAN IS FOR GRADING AND DRAINAGE DESIGN ONLY. ALL OTHER ASPECTS RELATED TO THE SUBDIVISION FOR THE QUARRY HEIGHTS AT PARKERS GLEN SUBDIVISION REFER TO DRAWINGS BY PACKER ASSOCIATES, INC.

No.	DATE	DESCRIPTION

DRAWING STATUS	ISSUE DATE: 02/13/09		
THIS SHEET IS PART OF THE PLAN SET ISSUED FOR	SHEET NUMBER		
☐ CONCEPT APPROVAL	N/A	OF	N/A
☑ PLANNING BOARD APPROVAL	4	OF	16
☐ REALTY SUBDIVISION APPROVAL	N/A	OF	N/A
☐ WATERMAIN EXTENSION APPROVAL	N/A	OF	N/A
☐ NYSDEC/PADEP APPROVAL	N/A	OF	N/A
☐ DOT APPROVAL	N/A	OF	N/A
☐ OTHER	N/A	OF	N/A
☐ FOR BID	N/A	OF	N/A
☐ FOR CONSTRUCTION	N/A	OF	N/A

THIS PLAN SET HAS BEEN ISSUED SPECIFICALLY FOR THE APPROVAL OR ACTION NOTED ABOVE AND SHALL NOT BE USED FOR ANY OTHER PURPOSE.
THIS SHEET SHALL BE CONSIDERED INVALID UNLESS ACCOMPANIED BY ALL SHEETS OF THE DENOTED PLAN SET(S).

COPIES OF THIS DOCUMENT WITHOUT AN ACTUAL OR FACSIMILE OF THE ENGINEER'S SIGNATURE AND AN ORIGINAL STAMP IN RED OR BLUE INK SHALL BE CONSIDERED INVALID.

UNAUTHORIZED ALTERATIONS OR ADDITIONS TO THIS DOCUMENT BEARING THE SEAL OF A LICENSED PROFESSIONAL ENGINEER IS A VIOLATION OF SECTION 7209 SUBSECTION 2 OF THE NEW YORK STATE EDUCATION LAW.

PRELIMINARY PLAN

JAY SAMUELSON, P.E.
PENNSYLVANIA LICENSE # PE076225

100 0 50 100 200

1 inch = 100 ft.

ENGINEERING PROPERTIES, PC
110 ORANGE AVENUE
WALDEN, NY 12586
Ph: (845) 778-4313
Fx: (845) 778-4669

GRADING & DRAINAGE PLAN

QUARRY HEIGHTS AT PARKERS GLEN
LEE ROAD
SHOHOLA TOWNSHIP
PIKE COUNTY, PENNSYLVANIA

JOB #: 932.01	DRAWN BY: JRS	C-4
DATE: 02/13/09	SCALE: 1"=100'	
REVISION: 0	TAX LOT: S-B-L	

©COPYRIGHT 2009 ENGINEERING PROPERTIES, PC

Drawing Name: T:\932 - Shohola\dwg\Subdivision Plan.dwg
Date Printed: Feb 13, 2009, 11:04am